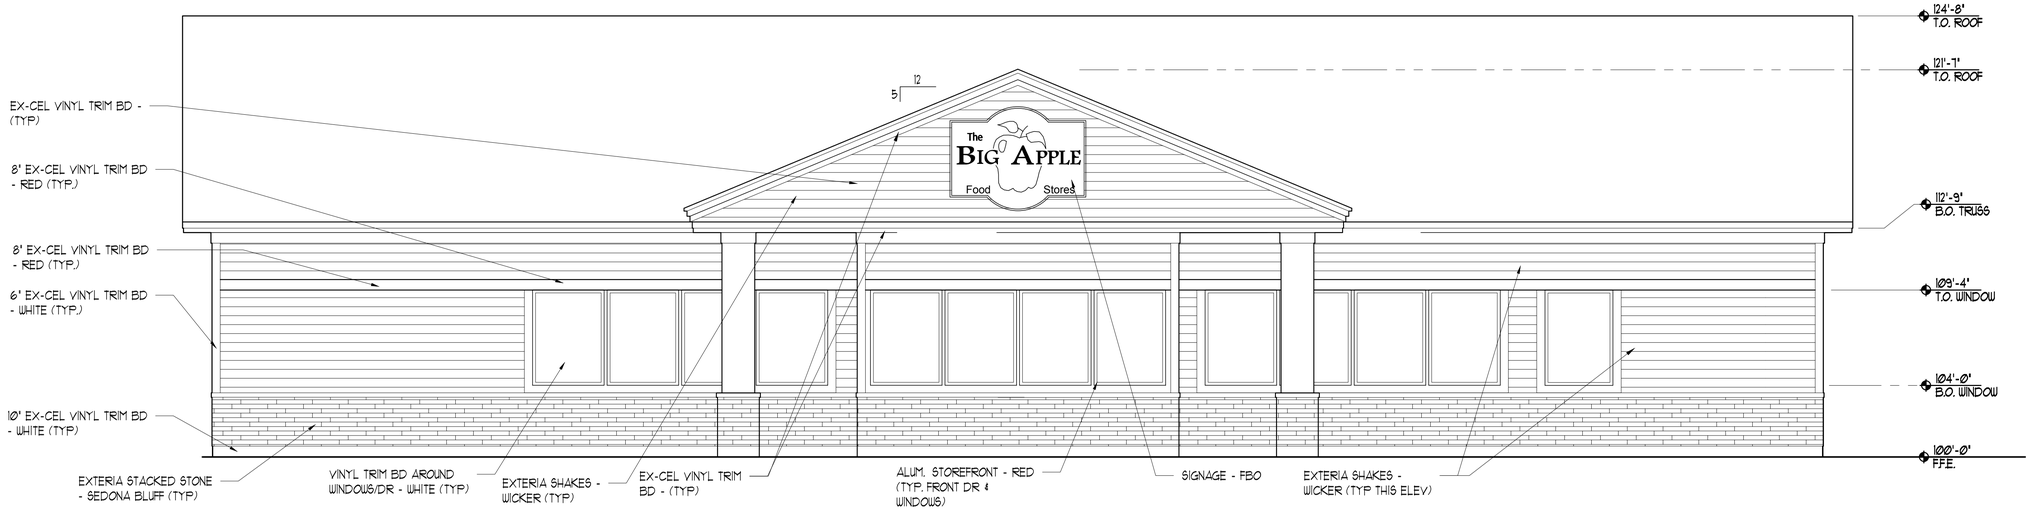

2 FRONT ELEVATION

0 4'-0' SCALE: 1/4" = 1'-0"

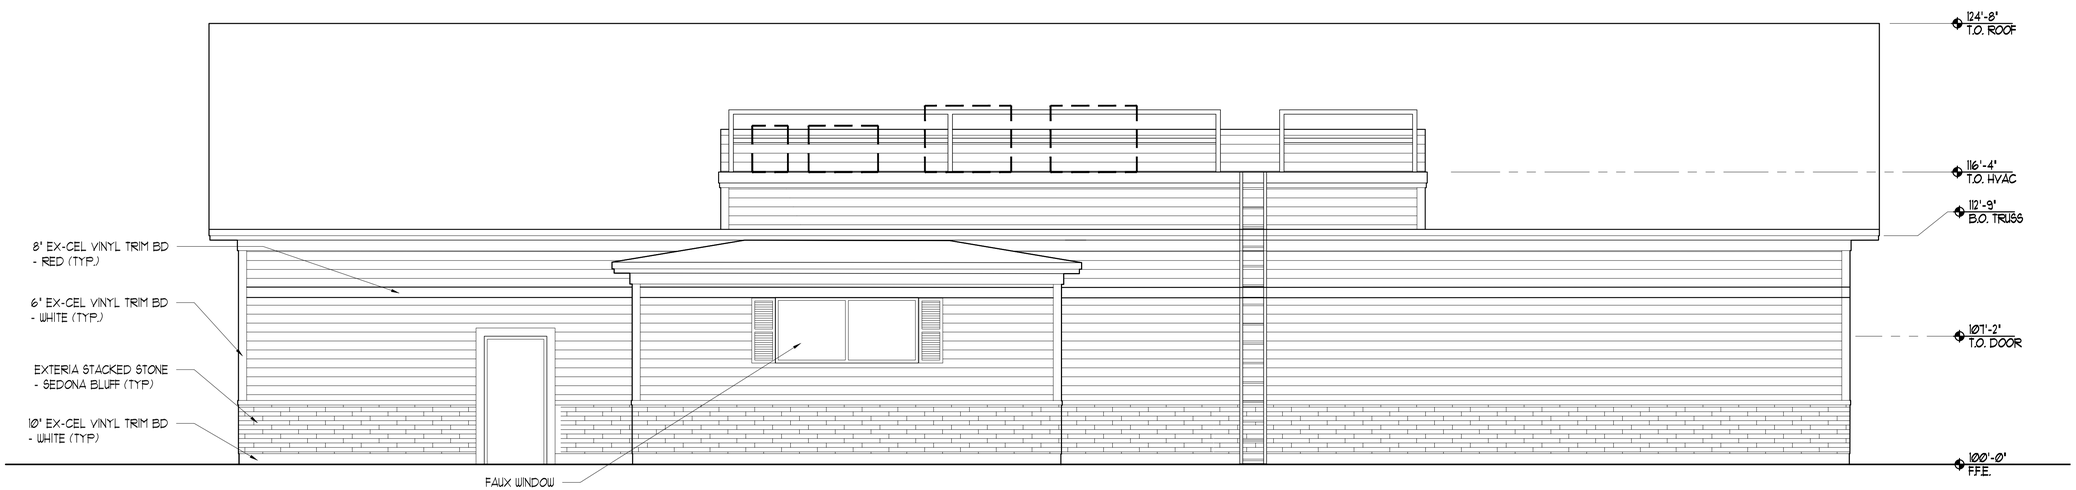

1 REAR ELEVATION

0 4'-0' SCALE: 1/4" = 1'-0"

PORT CITY ARCHITECTURE
65 NEWBURY STREET
PORTLAND, ME 04101
207.761.9000
info@portcityarch.com
WWW.PORTCITYARCH.COM

SCHEMATIC DESIGN

REVISIONS

No.	Description	Date

CN BROWN
NAPLES, Maine

EXTERIOR ELEVATIONS

Project Number	23209
Date	August 1, 2024
Drawn by	LAS
Checked by	LAS

A2.1

Scale AS NOTED

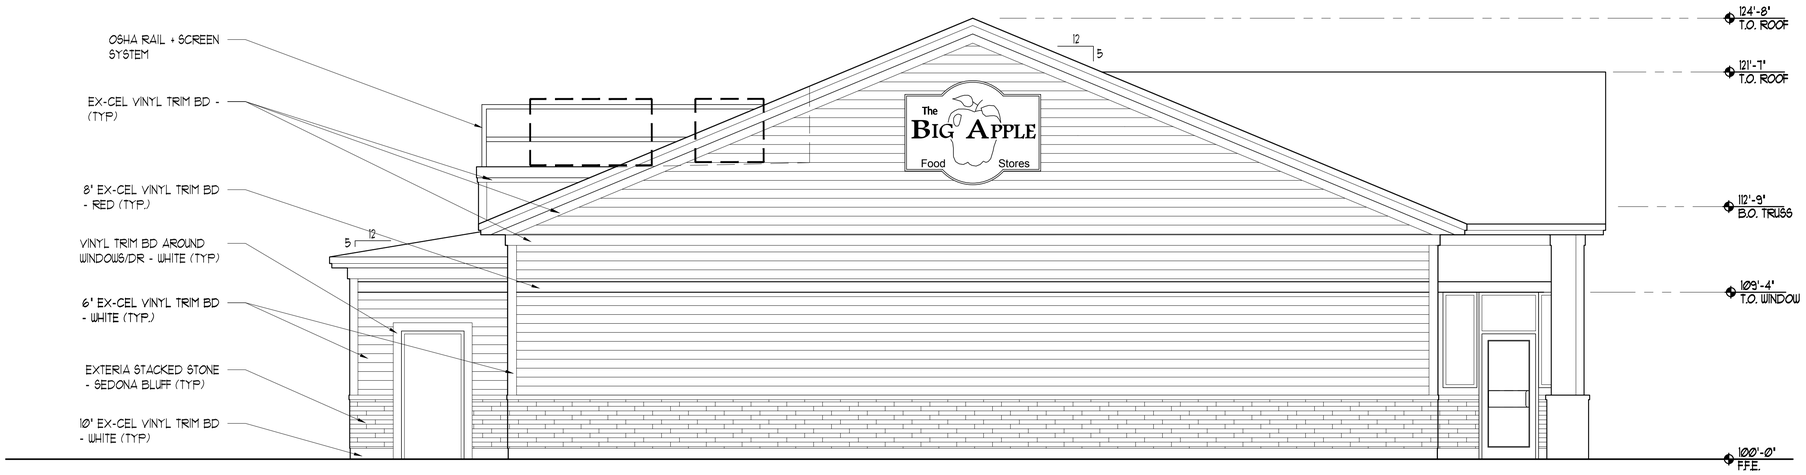

2 LEFT SIDE ELEVATION

0 4'-0" SCALE: 1/4" = 1'-0"

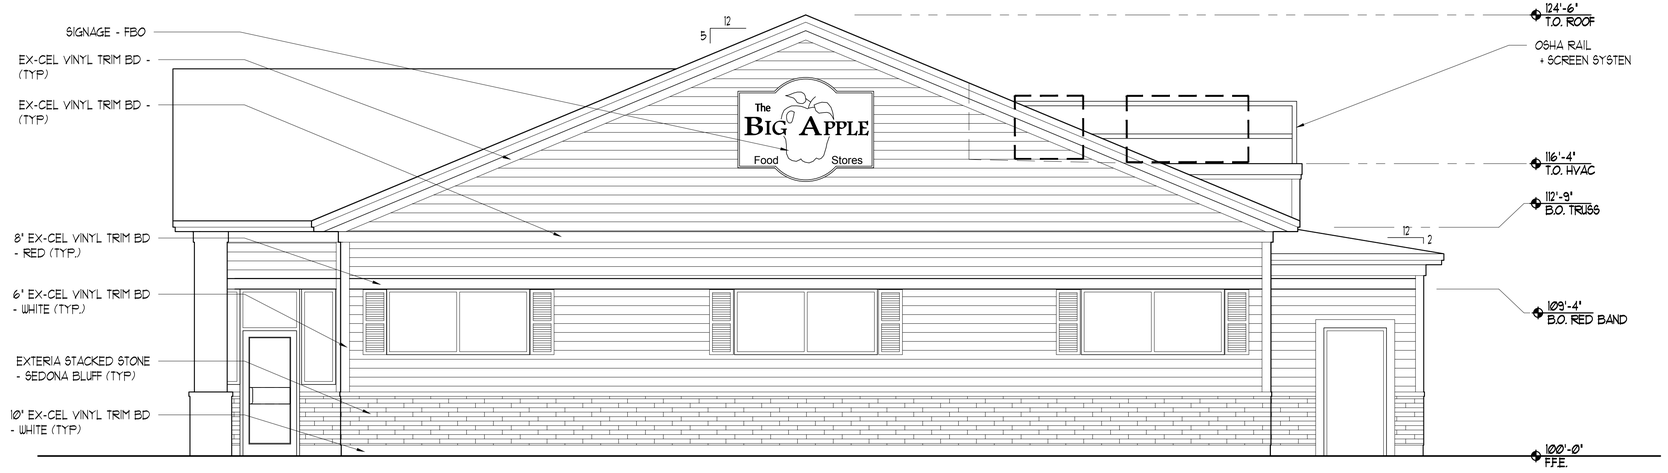

1 RIGHT SIDE ELEVATION

0 4'-0" SCALE: 1/4" = 1'-0"

PORT CITY ARCHITECTURE
65 NEWBURY STREET
PORTLAND, ME 04101
207.761.9000
info@portcityarch.com
WWW.PORTCITYARCH.COM

SCHEMATIC DESIGN

REVISIONS

No.	Description	Date

CN BROWN
NAPLES, Maine

EXTERIOR ELEVATIONS

Project Number	23209
Date	August 1, 2024
Drawn by	LAS
Checked by	LAS

A2.2

Scale AS NOTED