WATERSIDE

EXISTING ELEVATIONS

LEFT

EXISTING ELEVATIONS

STREET SIDE

EXISTING ELEVATIONS

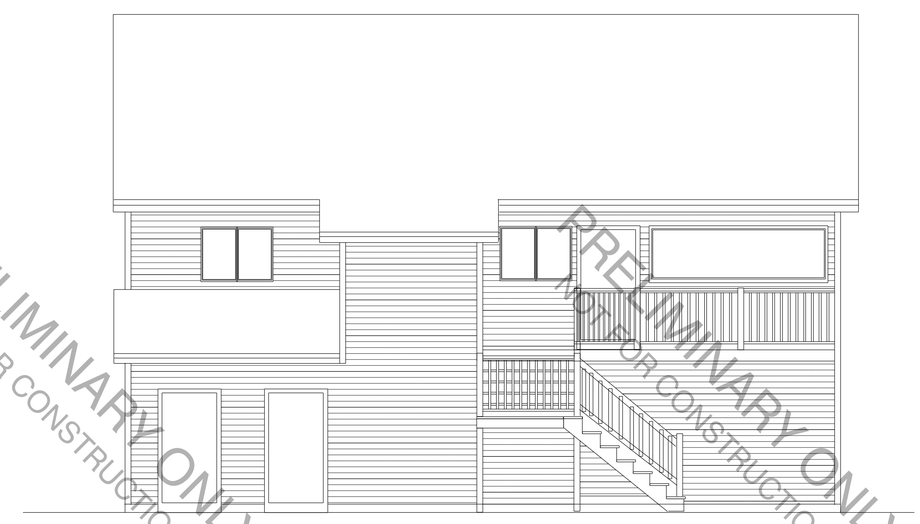

RIGHT

EXISTING ELEVATIONS

THESE PLANS HAVE NOT BEEN PREPARED NOR REVIEWED BY A REGISTERED ARCHITECT NOR PROFESSIONAL ENGINEER

THE GENERAL CONTRACTOR HAS THE RIGHT TO MAKE ANY FIELD CHANGES THAT ARE BUILDING CODE RELATED. ROOM SIZES AND SOME DIMENSIONS ON THE PLAN MAY BE DIFFERENT DUE TO THESE ADJUSTMENTS. IT IS A RECCOMENDATION TO ADVISE WITH THE CODE ENFORCEMENT OFFICE ON ANY CHANGES.

NOTE:
JMACK DRAFTING & DESIGN, ALL RIGHTS RESERVED. YOU MAY NOT BUILD,
OR PERMIT FROM THIS DESIGN WITHOUT PURCHASING A LICENSE,
EVEN WITH CHANGES. SOME DESIGNS HAVE SITE SPECIFIC CAD GEOGRAPHIC
RESTRICTIONS. CONTACT THE BUILDER, ARCHITECT OR JMACK DRAFTING & DESIGN AT 207-252-5277.

NAPLES MARINA
ALLEN LAND DEVELOPMENT
NAPLES, ME 04055
SHOWROOM &
CAPTAIN JACKS ADDITION

DRAFTING BY:
JMACK DRAFTING & DESIGN
87 PERCH POINT
SHAPLEIGH ME 04076
207-252-5277
JMDEVLP@GMAIL.COM

DATE:	12/26/2019
REVISED	01/02/2019

SCALE: 1/4" = 1'

DRAWN: JMACK

FILE: JMACK-NAPLES MARINA-SHOW-JACKS

PRELIMINARY ONLY
NOT FOR CONSTRUCTION

PDF created with pdfFactory Pro trial version www.pdffactory.com

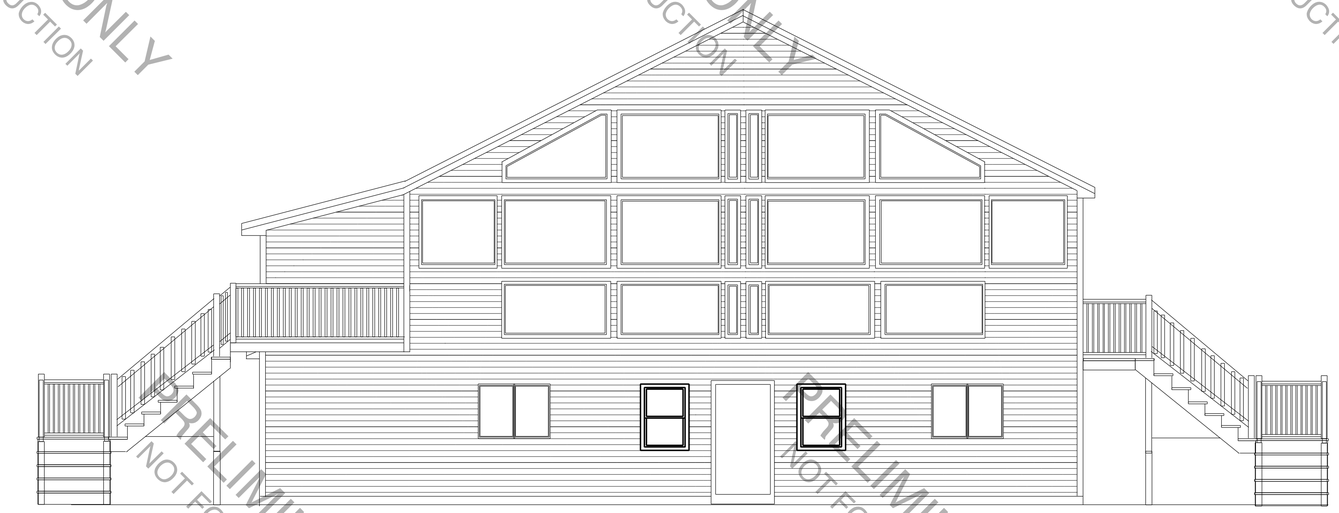

PROPOSED WATERSIDE

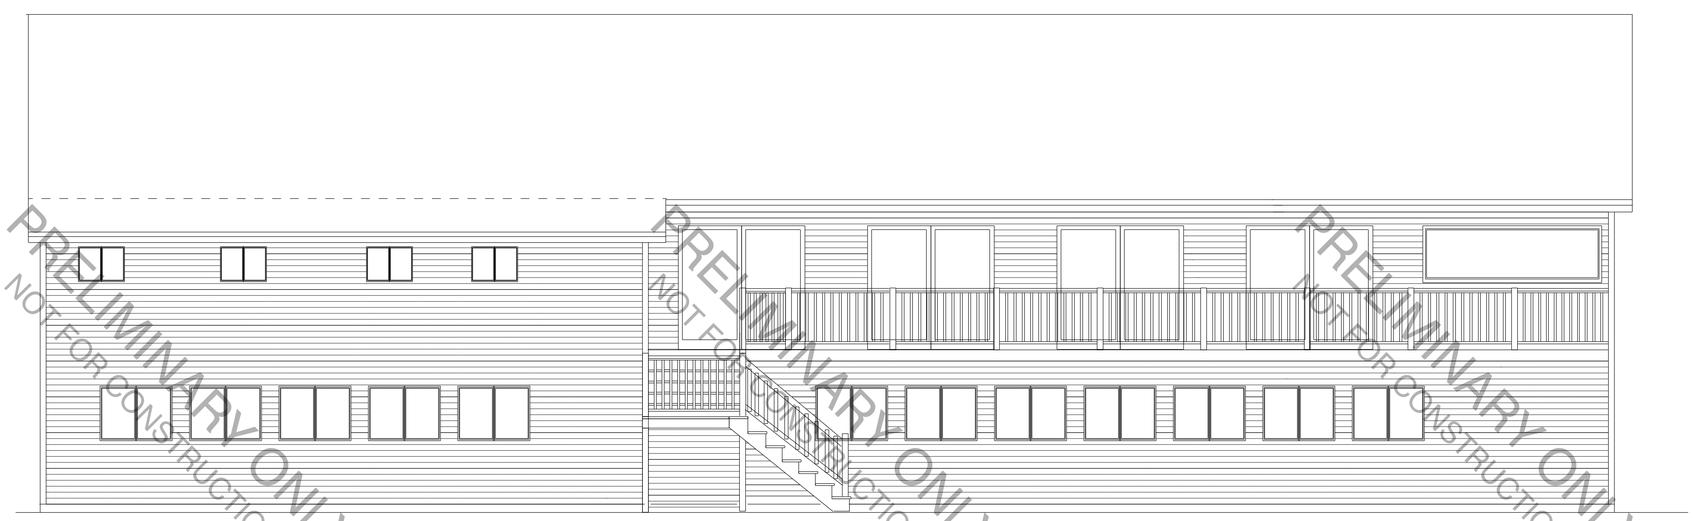

PROPOSED RIGHT

THESE PLANS HAVE NOT BEEN PREPARED NOR REVIEWED BY A REGISTERED ARCHITECT NOR PROFESSIONAL ENGINEER

THE GENERAL CONTRACTOR HAS THE RIGHT TO MAKE ANY FIELD CHANGES THAT ARE BUILDING CODE RELATED. ROOM SIZES AND SOME DIMENSIONS ON THE PLAN MAY BE DIFFERENT DUE TO THESE ADJUSTMENTS. IT IS A RECCOMENDATION TO ADVISE WITH THE CODE ENFORCEMENT OFFICE ON ANY CHANGES.

NOTE:
JMACK DRAFTING & DESIGN, ALL RIGHTS RESERVED. YOU MAY NOT BUILD, OR PERMIT FROM THIS DESIGN WITHOUT PURCHASING A LICENSE, EVEN WITH CHANGES. SOME DESIGNS HAVE SITE SPACIFIC AND GEOGRAPHIC RESTRICTIONS. CONTACT THE BUILDER, AGENT OR JMACK DRAFTING & DESIGN AT 207-252-5277.

NAPLES MARINA
ALLEN LAND DEVELOPMENT
NAPLES, ME 04055
SHOWROOM &
CAPTAIN JACKS ADDITION

DRAFTING BY:
JMACK DRAFTING & DESIGN
87 PERCH POINT
SHAPLEIGH ME 04076
207-252-5277
JMDEVLP@GMAIL.COM

DATE:	12/26/2019
REVISED	01/02/2019

SCALE: 1/4" = 1'

DRAWN: JMACK

FILE: JMACK-NAPLES MARINA-SHOW-JACKS

PRELIMINARY ONLY NOT FOR CONSTRUCTION

PDF created with pdfFactory Pro trial version www.pdffactory.com

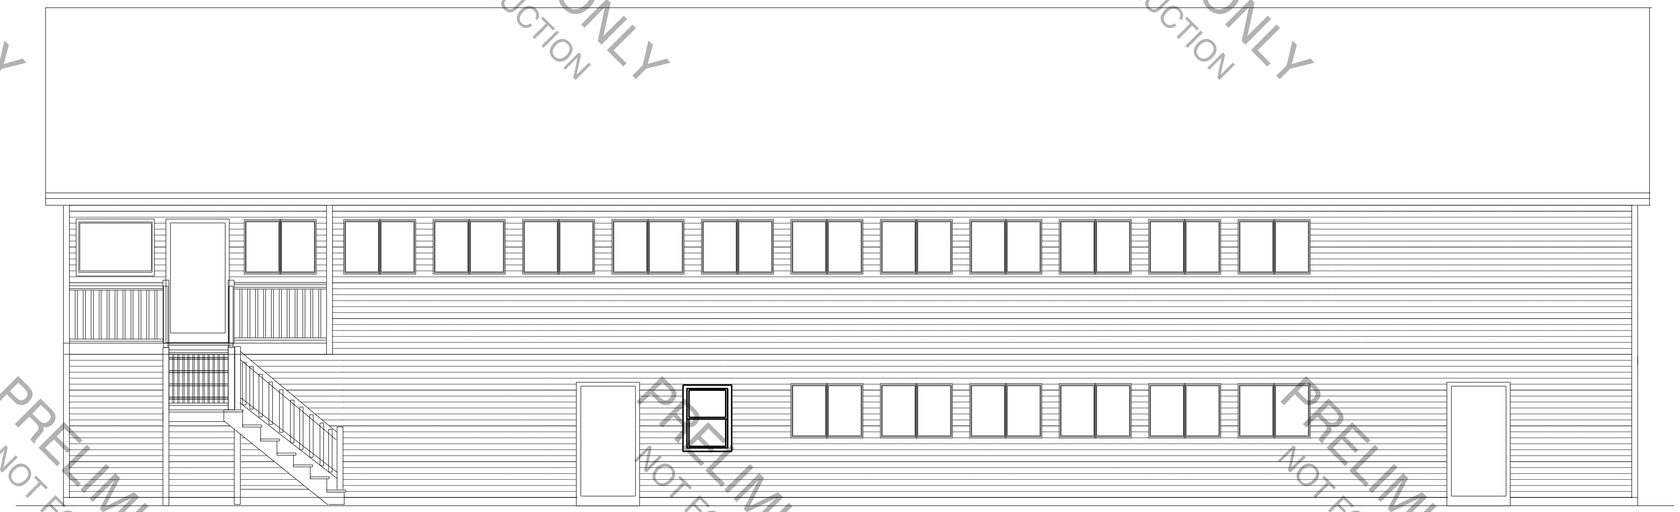

PROPOSED LEFT

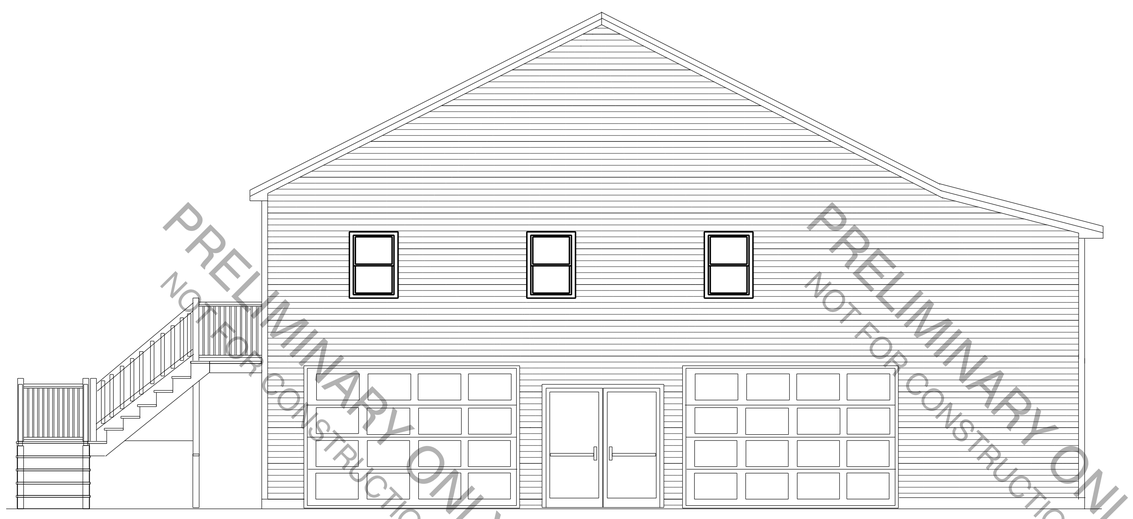

PROPOSED STREET SIDE

THESE PLANS HAVE NOT BEEN PREPARED NOR REVIEWED BY A REGISTERED ARCHITECT NOR PROFESSIONAL ENGINEER

THE GENERAL CONTRACTOR HAS THE RIGHT TO MAKE ANY FIELD CHANGES THAT ARE BUILDING CODE RELATED. ROOM SIZES AND SOME DIMENSIONS ON THE PLAN MAY BE DIFFERENT DUE TO THESE ADJUSTMENTS. IT IS A RECCOMENDATION TO ADVISE WITH THE CODE ENFORCEMENT OFFICE ON ANY CHANGES.

NOTE:
IMAGES, DRAFTING & DESIGN, ALL RIGHTS RESERVED. YOU MAY NOT BUILD,
OR PERMIT FROM THIS DESIGN WITHOUT PURCHASING A LICENSE,
EVEN WITH CHANGES. SOME DESIGNS HAVE SITE SPACIFIC AND GEOGRAPHIC
INSTRUCTIONS. CONTACT THE BUILDER / AGENT OF IMAGE DRAFTING & DESIGN AT 207-252-5277

NAPLES MARINA
ALLEN LAND AND DEVELOPMENT
NAPLES, ME 04055
SHOWROOM &
CAPTAIN JACKS ADDITION

DRAFTING BY:
JMACK DRAFTING & DESIGN
87 PERCH POINT
SHAPLEIGH ME 04076
207-252-5277
JMDEVLP@GMAIL.COM

DATE:	12/26/2019
REVISED	01/02/2019

SCALE: 1/4" = 1'

DRAWN: JMACK

FILE: JMACK-NAPLES MARINA-SHOW-JACKS

PRELIMINARY ONLY
NOT FOR CONSTRUCTION

PDF created with pdfFactory Pro trial version www.pdffactory.com

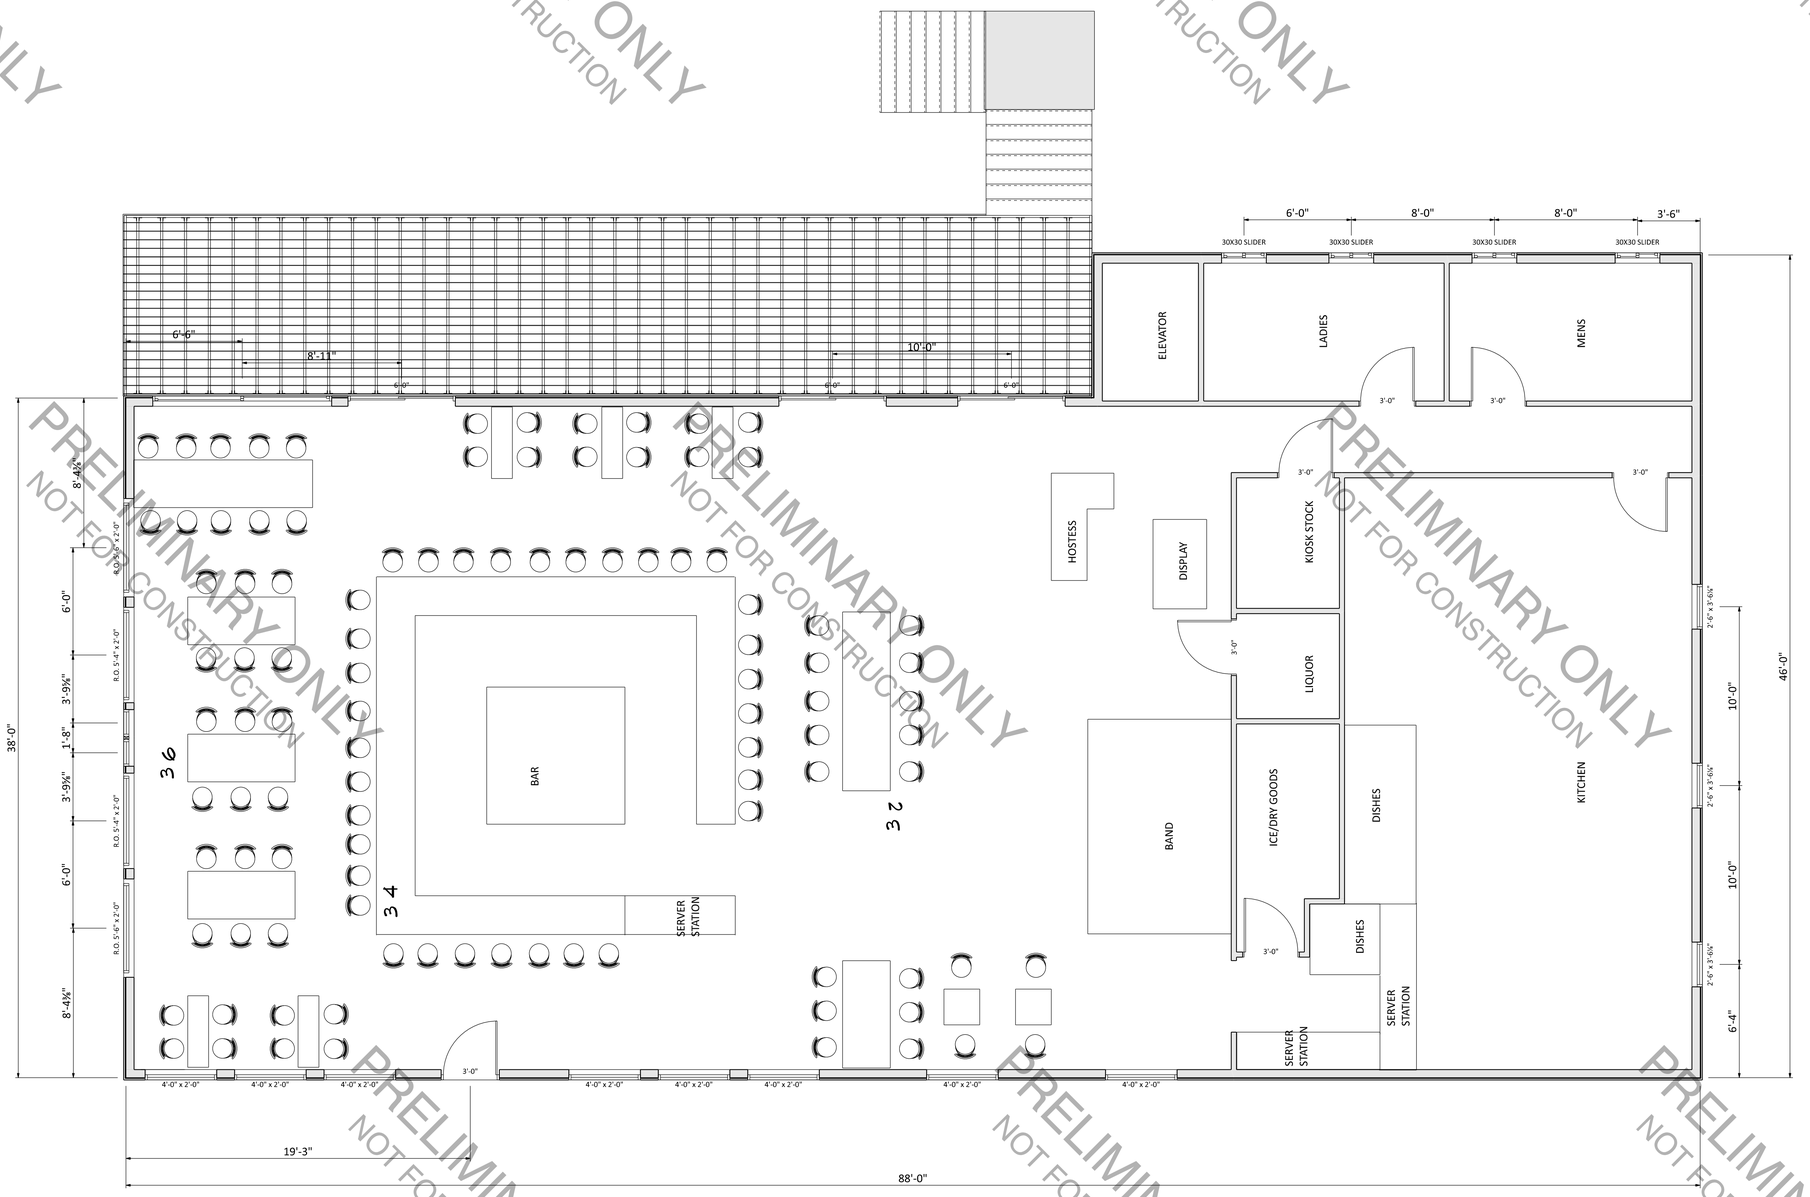

2ND FLOOR PLAN

THESE PLANS HAVE NOT BEEN PREPARED NOR REVIEWED BY A REGISTERED ARCHITECT NOR PROFESSIONAL ENGINEER

THE GENERAL CONTRACTOR HAS THE RIGHT TO MAKE ANY FIELD CHANGES THAT ARE BUILDING CODE RELATED. ROOM SIZES AND SOME DIMENSIONS ON THE PLAN MAY BE DIFFERENT DUE TO THESE ADJUSTMENTS. IT IS A RECOMENDATION TO ADVISE WITH THE CODE ENFORCEMENT OFFICE ON ANY CHANGES.

NOTE:
JMACK DRAFTING & DESIGN, ALL RIGHTS RESERVED. YOU MAY NOT BUILD, OR PERMIT FROM THIS DESIGN WITHOUT PURCHASING A LICENSE. THIS PLAN WAS CREATED BY JMACK DRAFTING & DESIGN, A GEOGRAPHIC RESTRICTION. CONTACT THE BUILDER, AGENT OR JMACK DRAFTING & DESIGN AT 207-252-5277.

NAPLES MARINA
ALLEN LAND AND DEVELOPMENT
NAPLES, ME 04055
SHOWROOM & CAPTAIN JACKS ADDITION

DRAFTING BY:
JMACK DRAFTING & DESIGN
87 PERCH POINT
SHAPLEIGH ME 04076
207-252-5277
JMDEVLP@GMAIL.COM

DATE:	12/26/2019
REVISED	01/02/2020
01/04/2020	

SCALE: 1/4" = 1'

DRAWN: JMACK

FILE: JMACK-NAPLES MARINA-SHOW-JACKS

PRELIMINARY ONLY
NOT FOR CONSTRUCTION

PDF created with pdfFactory Pro trial version www.pdffactory.com

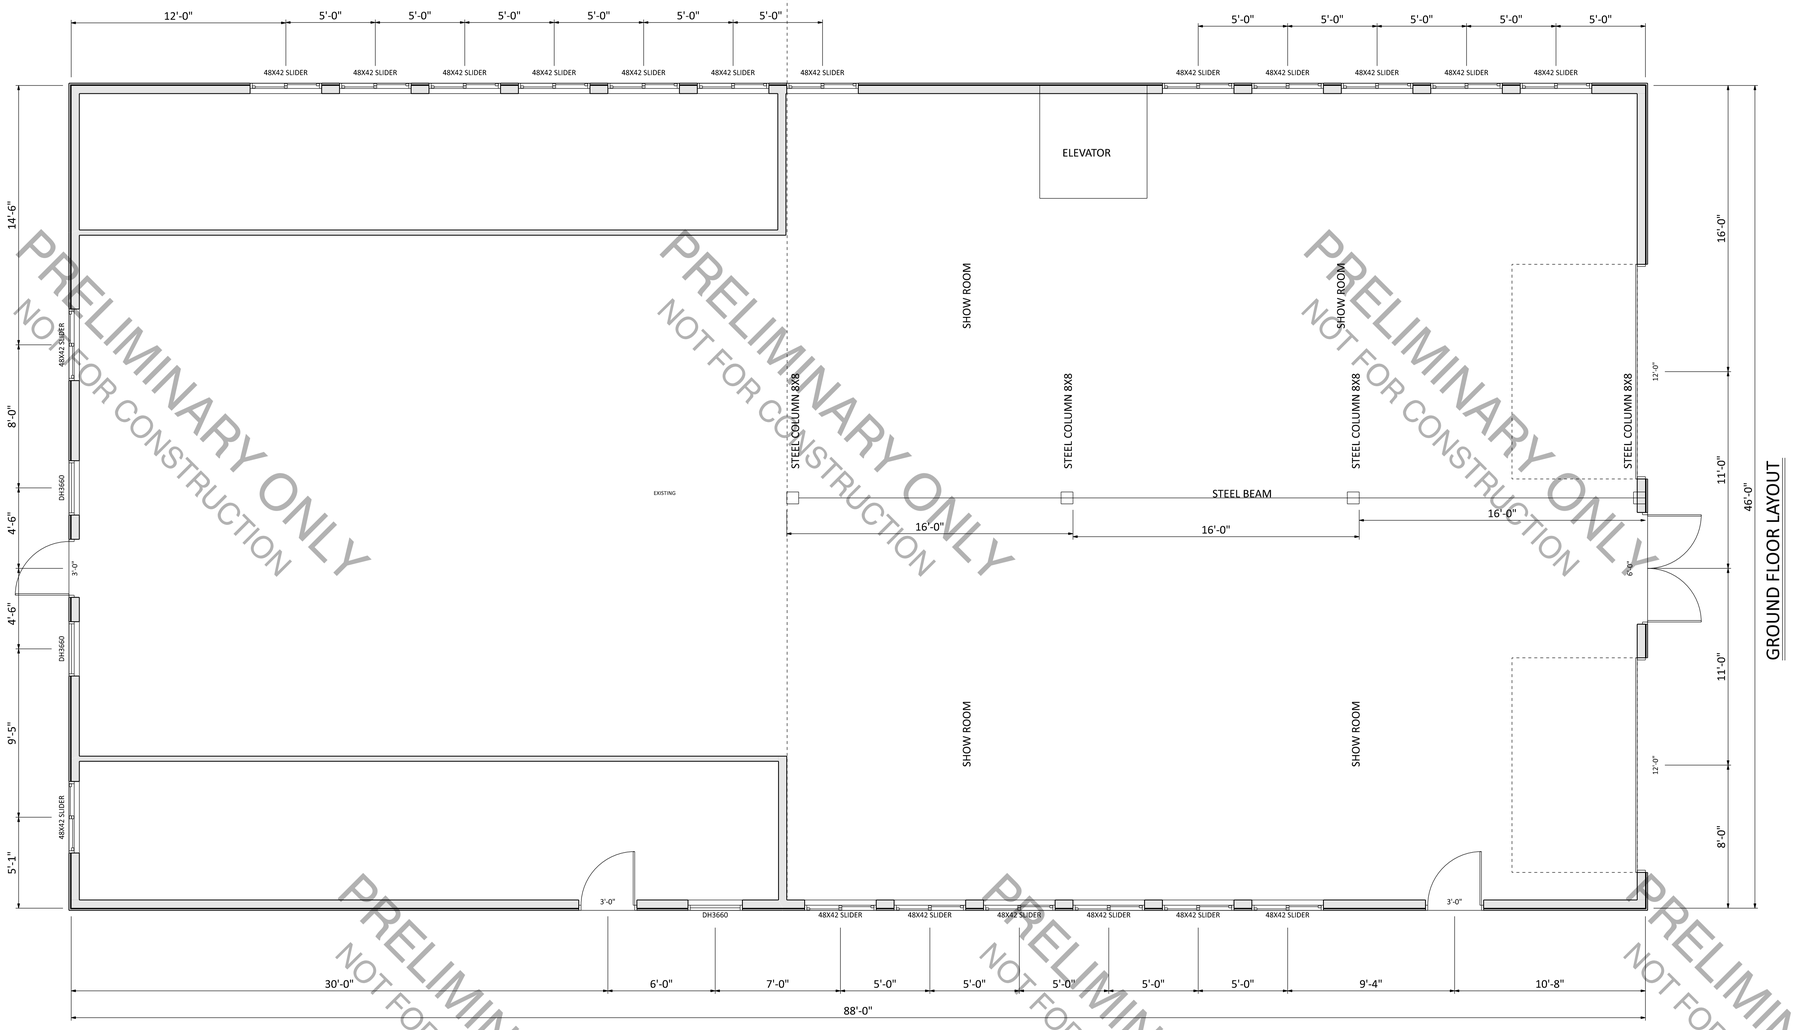

GROUND FLOOR LAYOUT

THESE PLANS HAVE NOT BEEN PREPARED NOR REVIEWED BY A REGISTERED ARCHITECT NOR PROFESSIONAL ENGINEER

THE GENERAL CONTRACTOR HAS THE RIGHT TO MAKE ANY FIELD CHANGES THAT ARE BUILDING CODE RELATED. ROOM SIZES AND SOME DIMENSIONS ON THE PLAN MAY BE DIFFERENT DUE TO THESE ADJUSTMENTS. IT IS A RECCOMENDATION TO ADVISE WITH THE CODE ENFORCEMENT OFFICE ON ANY CHANGES.

NOTE:
JMACK DRAFTING & DESIGN, ALL RIGHTS RESERVED. YOU MAY NOT BUILD, OR PERMIT FROM THIS DESIGN WITHOUT PURCHASING A LICENSE, EVEN WITH CHANGES. SOME DESIGNS HAVE SITE SPACIFIC AND GEOGRAPHIC RESTRICTIONS. CONTACT THE BUILDER, AGENT OR JMACK DRAFTING & DESIGN AT 207-252-5277.

NAPLES MARINA
ALLEN LAND AND DEVELOPMENT
NAPLES, ME 04055
SHOWROOM & CAPTAIN JACKS ADDITION

DRAFTING BY:
JMACK DRAFTING & DESIGN
87 PERCH POINT
SHAPLEIGH ME 04076
207-252-5277
JMDEVLP@GMAIL.COM

DATE:	12/26/2019
REVISED	01/02/2020
01/04/2020	01/06/2020

SCALE: 1/4" = 1'

DRAWN: JMACK

FILE: JMACK-NAPLES MARINA-SHOW-JACKS

PRELIMINARY ONLY
NOT FOR CONSTRUCTION

PDF created with pdfFactory Pro trial version www.pdffactory.com